KEY PLAN SCALE 1/100

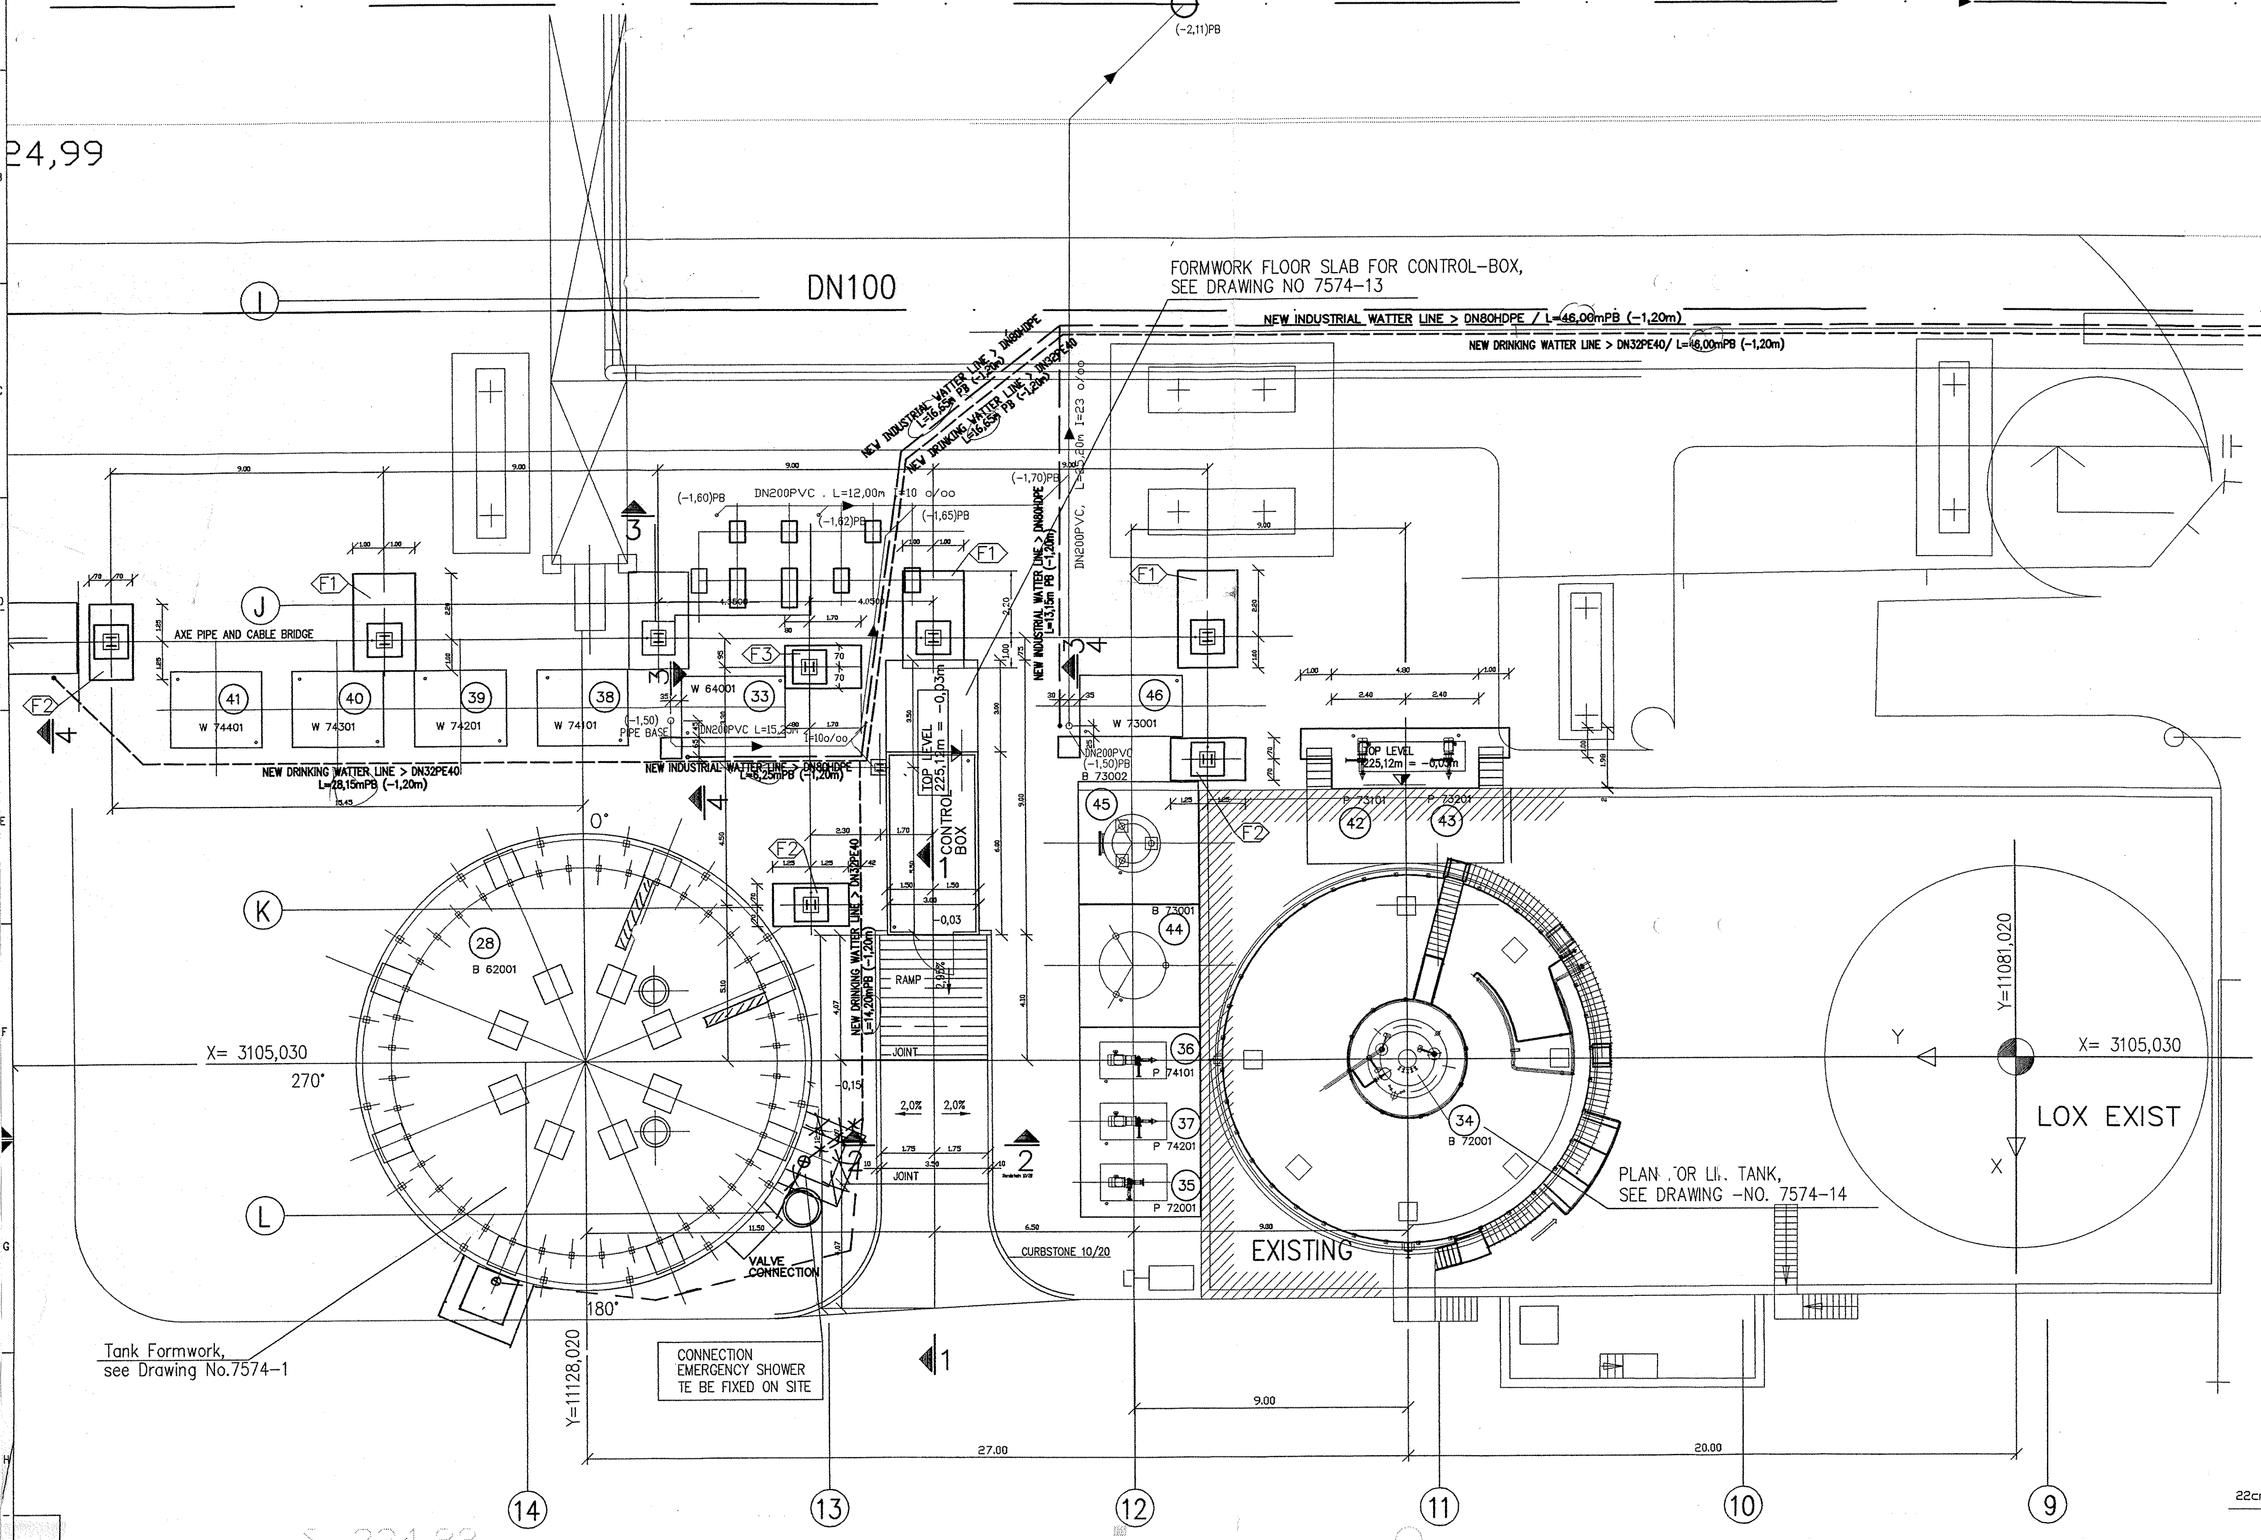

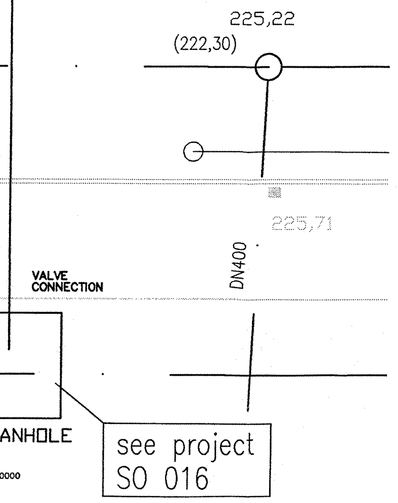

SECTION 3–3 Scale 1:20

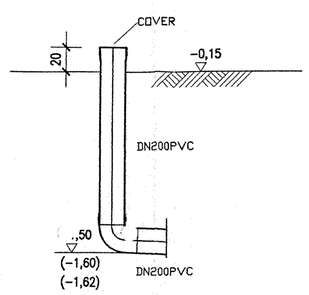

SECTION 4–4 Scale 1:20

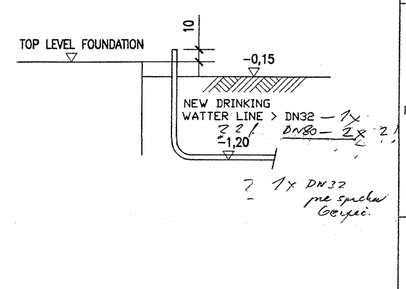

SECTION 2–2 Scale 1:20

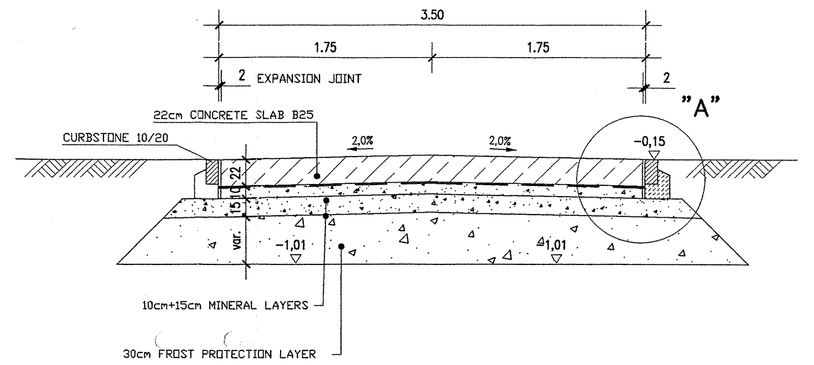

PB = PIPE BASE

SUBSEQUENT TREATMENT OF CONCRETE ACC. TO PARTICULAR SLOVAKIAN REGULATIONS.

TOP OF INTERNAL ROADS: 225,00m NM. = -0,15m

BOTTOM OF STEEL STRUCTURE : 225,15m NM. = ±0,00m

SECTION 1–1 Scale 1:20

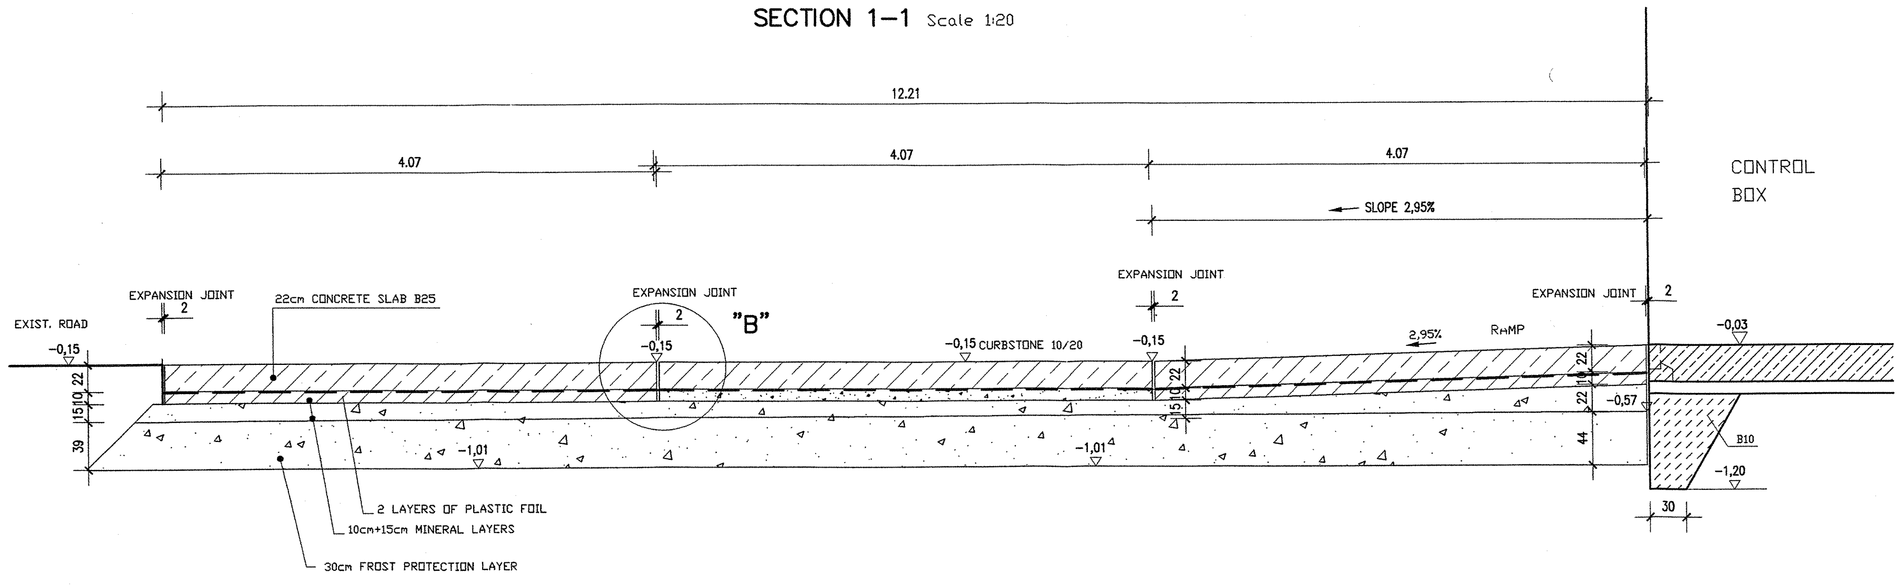

Detail "A" Scale 1:10

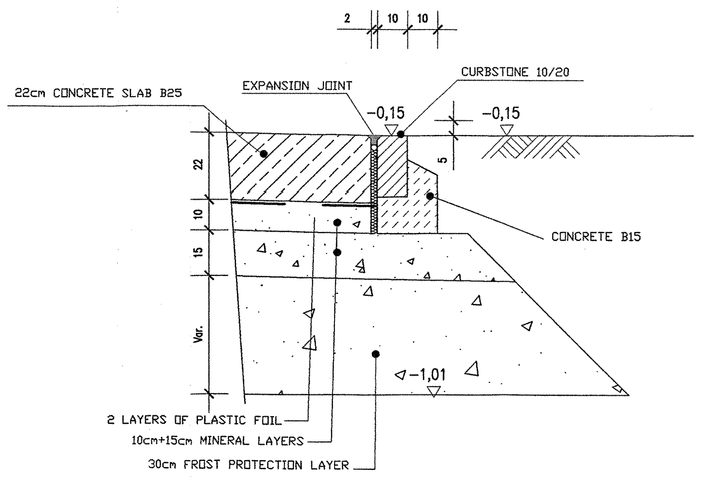

Detail "B" Scale 1:10

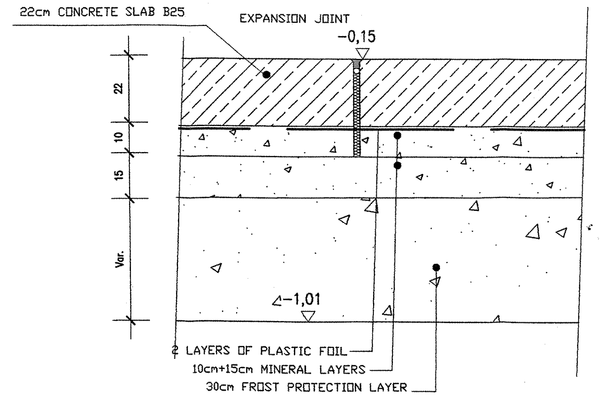

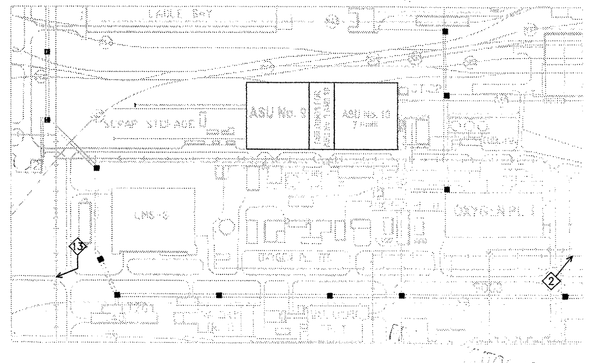

FREIGABE FOR CONSTRUCTION
Re 17.08.05

Rev.	Revisions	Date	Name	checked
e	Wasserleitungen	18-08-05	meixner	Orth
d	Trasse geändert	05-07-05	Kothert	Orth
c	Schacht Trinkwasserleitung	22-06-05	Kothert	Orth
b	Wasseranschlüsse	13-04-05	Kothert	Orth
a	Trasse geändert	16-02-05	Kothert	Orth

Plan-No.: 7574-17

SUBJECT: ROAD AND DRAINAGE SYSTEM IN THE AREA OF CONTROL BOX KEY PLAN ASU NO. 9

Dipl.-Ing. Mühlhäusler
Dipl.-Ing. Weissang
KMW
Saarbrücker Strasse 9 – 10
66130 SAARBRÜCKEN-BREBACH
Tel.: (0681)8831-0 Fax: (0681)8831388

AIR LIQUIDE
Air Liquide AGS GmbH

	Date :	Name :	Checked :	History file :
	24.11.2004	Kothert	M.Orth	792.87056-017.dwg

Job code: K70101 | Scale 1:20 1:100 | Original format A0
Reference: ASU No. 9 KOSICE | Sheet: 008 | of | Sheets
Replaces: 79.-------
Replaced by: 79.-------
Title: ROAD AND DRAINAGE SYSTEM
Drawing No.: 792.87056 | Rev. e

This drawing is protected by copyright. Any duplication or use without our written authorization not in strictly prohibited to third parties.