This drawing is protected by copyright.
It may not be copied or used without our written
authorization and it is strictly prohibited
to disclose it to any third parties.

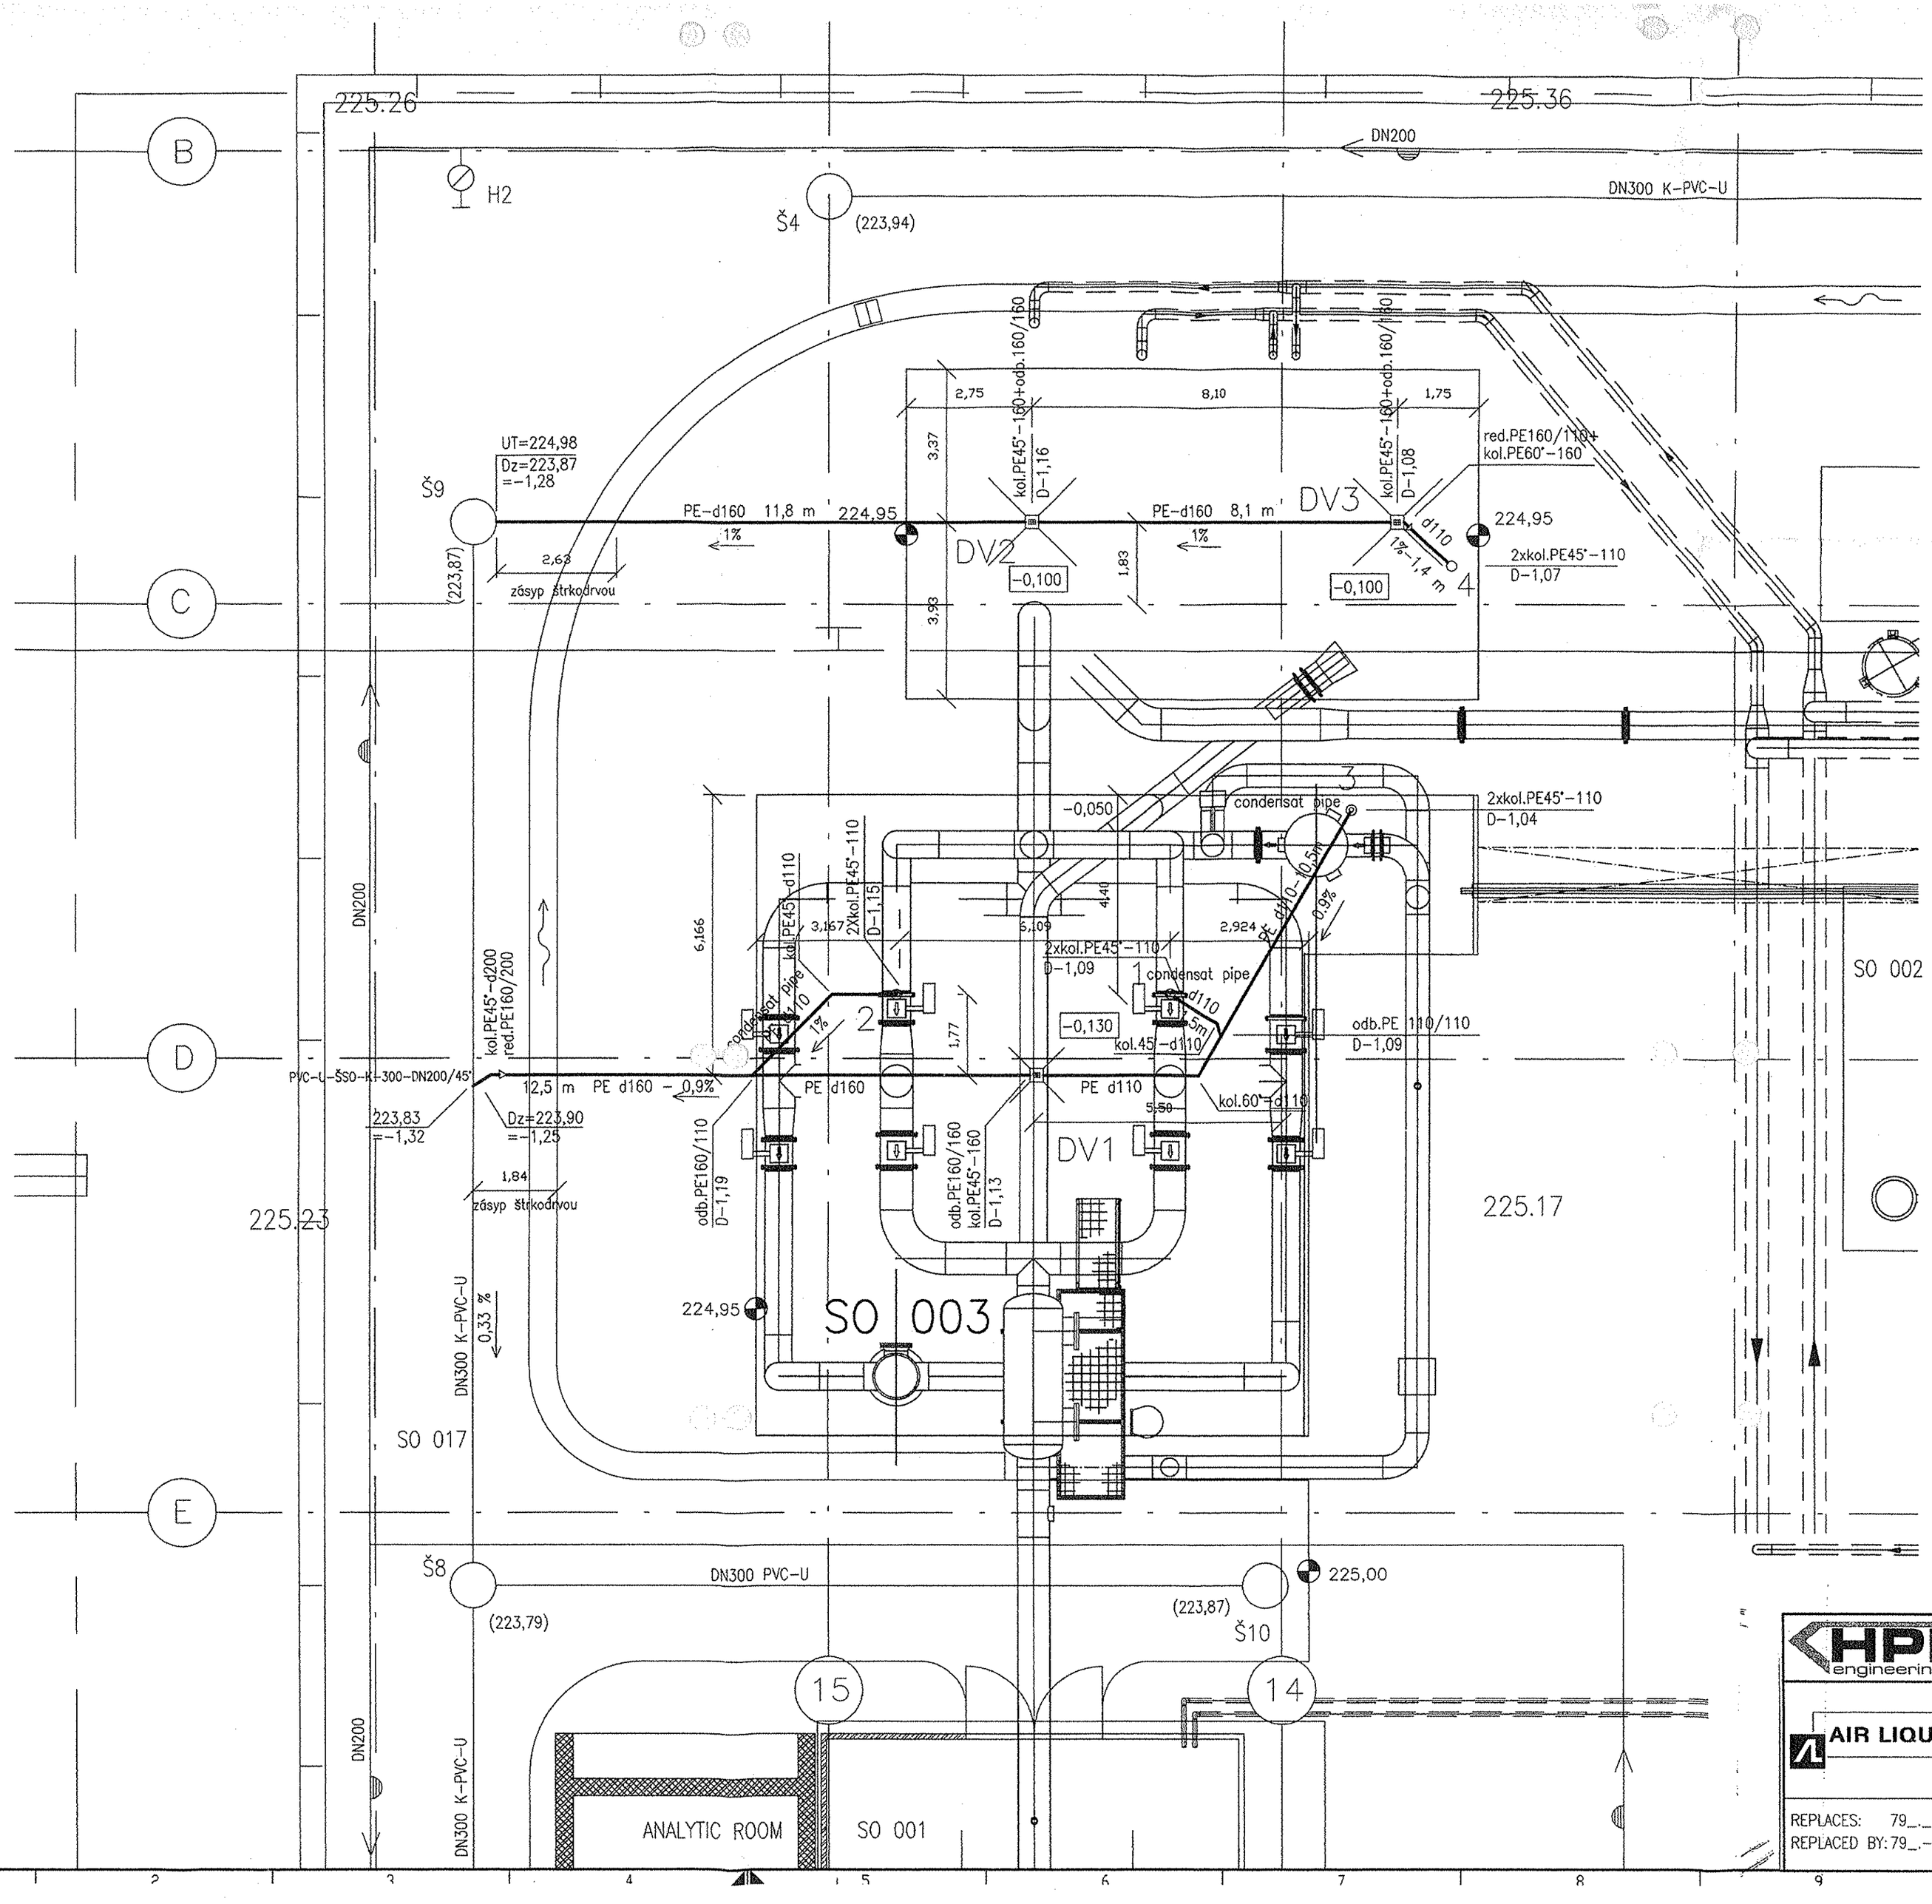

LEGENDA
LEGEND

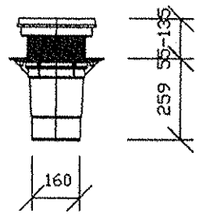

POTRUBIE Z PE
PE PIPE

DV DVORNÝ VTOK HL 616.1, Z PP S LIATINOVÝM RÁMOM A MREŽOU, SUCHÁ KLAPKA PROTI PPRENIKANIU ZÁPACHU, ODKALOVACÍ KOŠ, DN 160 500 l/min.

PERFEKT-DRAIN WITH VERTICAL OUTLET, FLANGE, FROSTPROOF FLAP-VALVE, CAST IRON FRAME AND GRATE, DN 160 500 l/min.

ZVISLÁ SCHÉMA M=1:100

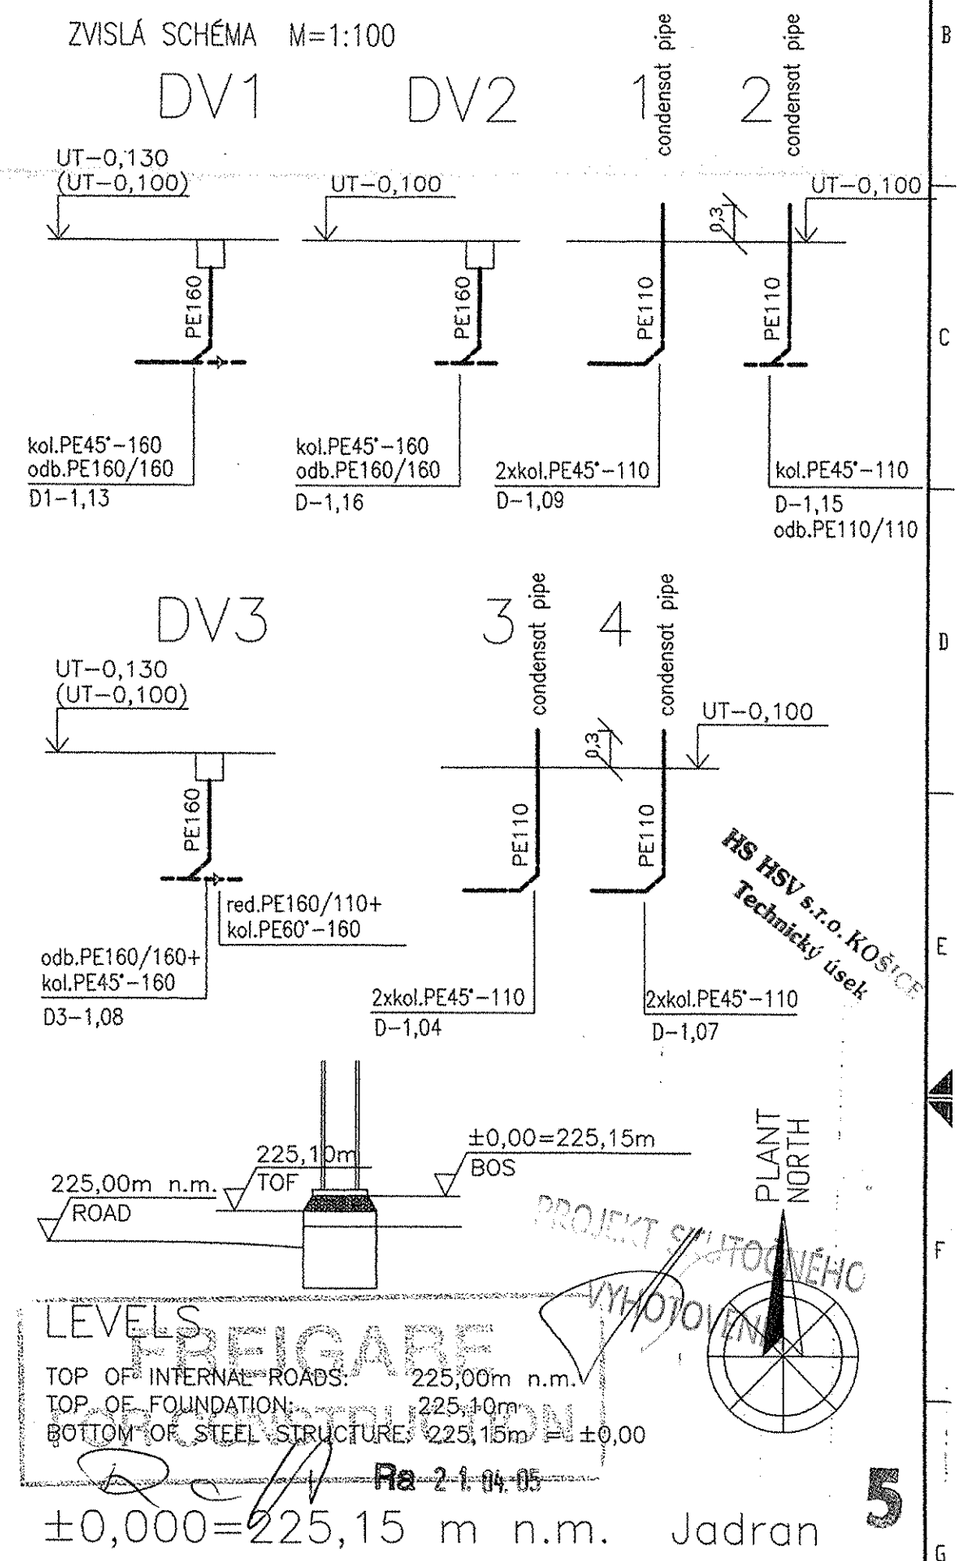

HS HSV s.r.o. KOŠICE
Technický úsek

PROJEKT STAVEBNÉHO POVOLENIA VYHOTOVENÍ

LEVELS
TOP OF INTERNAL ROADS: 225,00m n.m.
TOP OF FOUNDATION: 225,10m
BOTTOM OF STEEL STRUCTURE: 225,15m = ±0,00

FREIGABE
Re 2 1 04.05

±0,000=225,15 m n.m. Jadran

5

PROJEKT PRE REALIZÁCIU STAVBY SPRACOVANÝ POD z.č. 3821.2.003.ZT-01

REV.	DATE	NAME	CHECKED	HISTORY FILE
C				
B				
A	04.2005	ING.KOBYLANOVÁ	ING.BERČOVÁ	

HPK engineering a.s.

AIR LIQUIDE

JOB CODE: K70101
REFERENCE: ASU No.9 KOŠICE

SCALE 1:100
ORIGINAL FORMAT 6xA4
SHEET: 001
OF 001 SHEETS

REPLACES: 79_._____
REPLACED BY: 79_._____

TITLE: UNIT 7 - FRONT END
SO 003 - PRÍPRAVA VZDUCHU
SO 003 - AIR PREPARATION
PODORYS KANALIZÁCIE - PLANE OF SEWERAGE

DRAWING NO.: 792.87457
REV. A