Abstand Befestigungen DN 25 ca. 2000mm
6 x Befestigung DN 25 ab +42,00m
was away attachments DN 25 approx. 2000mm
6 x attachments DN 25 from +42,00m

M 1:5

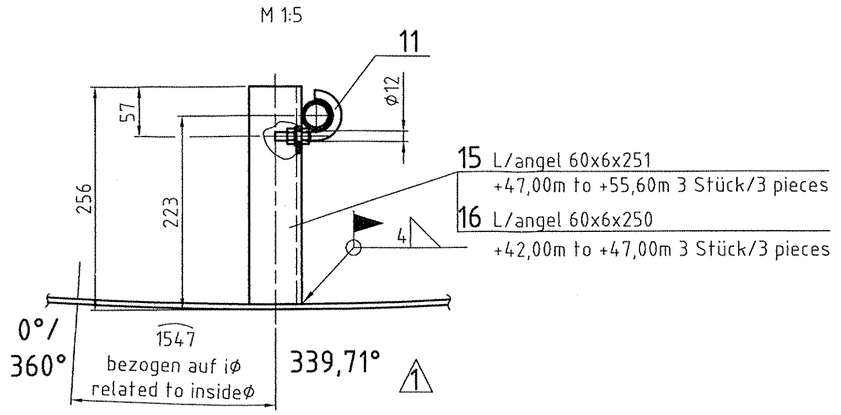


M 1:5

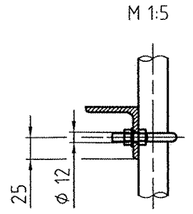


7 x Befestigung DN 25 ab +14,00m bis +28,00m
7 x attachments DN 25 from +14,00m to +28,00m

M 1:5

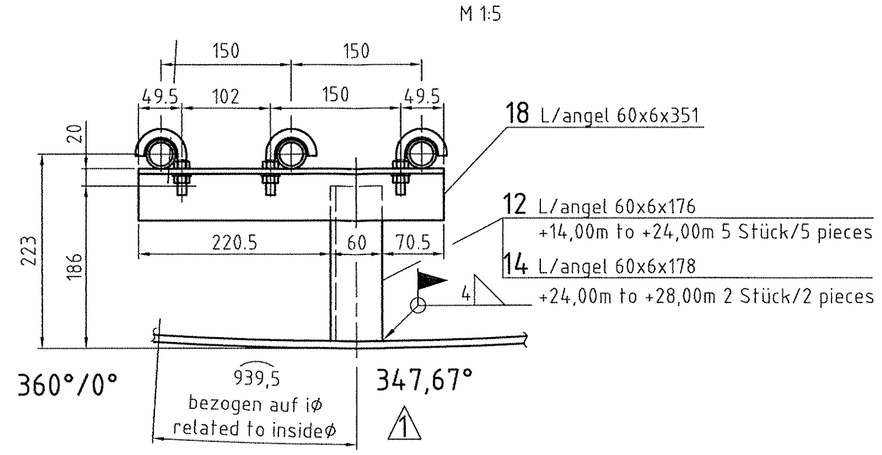


1 x Befestigung DN 25 +13,40m Spülltg.2
1 x attachments DN 25 +13,40m Spülltg.2

M 1:5

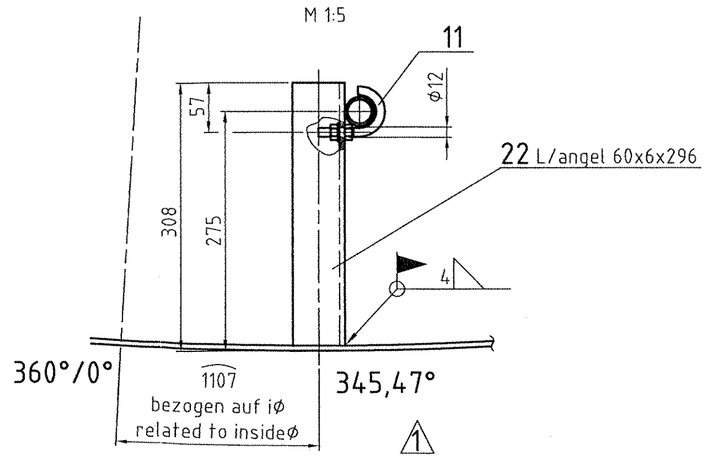


6 x Befestigung DN 25 ab +30,00m bis +42,00m
6 x attachments DN 25 from +30,00m to +42,00m

M 1:5

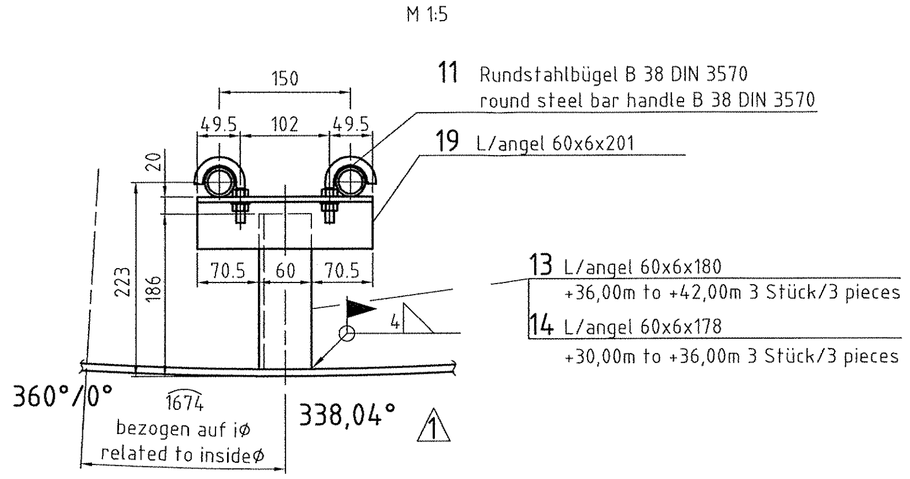


M 1:5

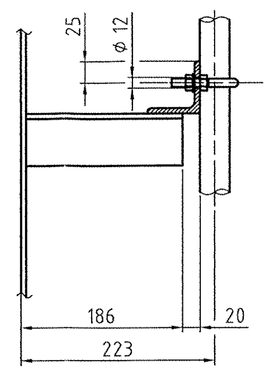


6 x Befestigung DN 25 ab +0,40m bis +14,00m
6 x attachments DN 25 from +0,40m to +14,00m

M 1:5

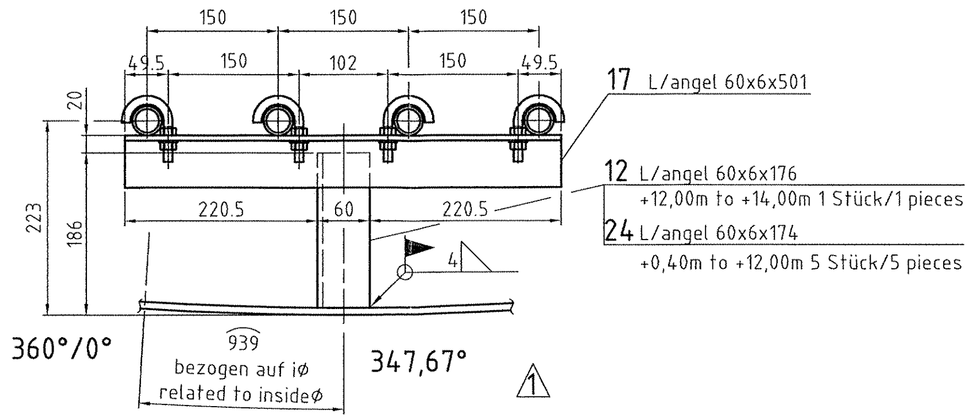


Befestigung DN 25 bei 343,88°
attachments DN 25 with 343,88°
1

M 1:5

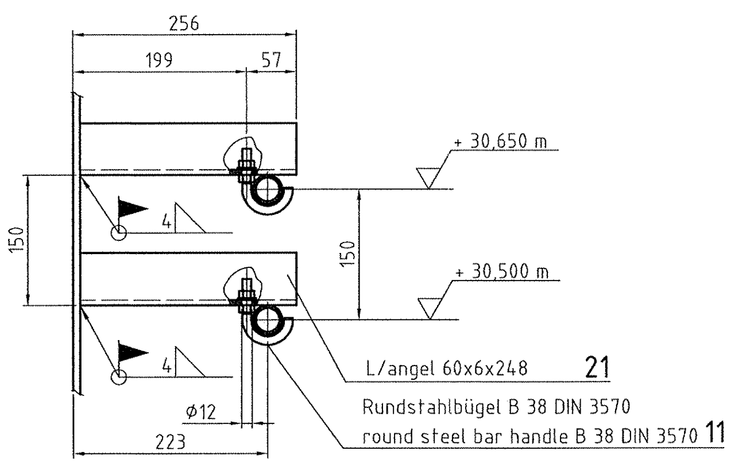


M 1:10

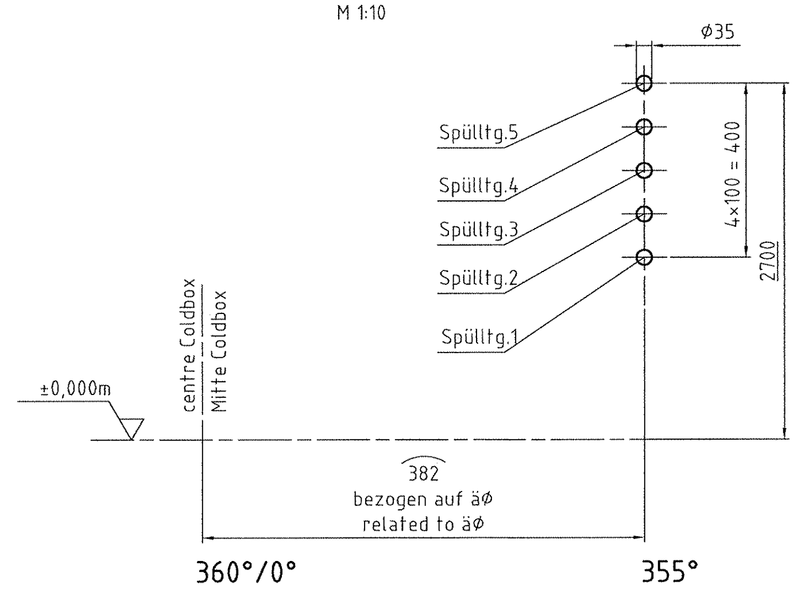


Zeichnung gehört zu: 05-101-400
Drawing belongs to:

Hierzu gehört Zeichnung: 05-101-401bis 409 ; 05-101-410 bis -415
See also drawing:

| | | | | | |
|---|---|---|---|---|---|
| E | | | | Werkstoff : | Alle mit Sauerstoff in Berührung kommenden Teile öl- und fettfrei |
| D | | | | Werkstückkanten | Maßstab 1:5 1:10 / Allgemeintoleranzen |
| C | | | | | Ähnl. : / Masse kg |
| B | | | | | Ers.f.: |
| A | | | | ISO-Methode E | Datum : / Ers.d.: |
| Ä | Änd. Mittlg. | Datum | Bearb. | | Name : |
| | | | | | Gepr.: / Norm : |

Diese Zeichnung ist urheberrechtlich geschützt. Sie darf ohne unsere ausdrückliche Zustimmung weder vervielfältigt noch in irgendeiner Weise verwertet oder Dritten mitgeteilt bzw. weitergegeben werden.

Air Liquide AGS GmbH
Hanau

Bezug / Projekt :
K70101 ASU No.9 Kosice

Benennung : Coldbox Purpe pipe

AIR LIQUIDE

Blatt-Nr. : Blattzahl :
Sach-Nr. : F Z

| DATE: | NAME: | CHECKED: | HISTORY FILE: |
|---|---|---|---|
| 21.04.05 | Behrendt | Eiselt | 05-101-410-2.dwg |

Air System Barlage

JOB CODE: K70101 ASU No. 9 Kosice
REFERENCE:

SCALE 1:5 1:10 | ORIGINAL FORMAT DIN A1
SHEET: 3 | OF 3 SHEETS

REPLACES:
REPLACED BY:

TITLE: Coldbox Purpe pipe

DRAWING No.: 05-101-410 | REV. 1

| ARCHIVES REV.NO. | REV. | JOB NO. | DESCRIPTION | SIGN. | DATE |
|---|---|---|---|---|---|
| 1 | 1 | | 7x Revisionsdreieck/ 7x revision | Behrendt | 27.05.05 |

REVISIONS